


LEGEND

- PHASE 1 WORK:** Storm Sewer and Pavement
(Spring - Summer 2025)
- PHASE 2 WORK:** Waterline
(Summer - End 2025)
- PHASE 3 WORK:** Storm Sewer, Sanitary Sewer, Waterline and Pavement
(Summer 2025 - Winter 2026)
- PHASE 4 WORK:** Storm Sewer, Sanitary Sewer, and Pavement
(Spring - Summer 2026)

GRAPHIC SCALE
0 50 100 200
UNIT OF MEASURE IS FEET

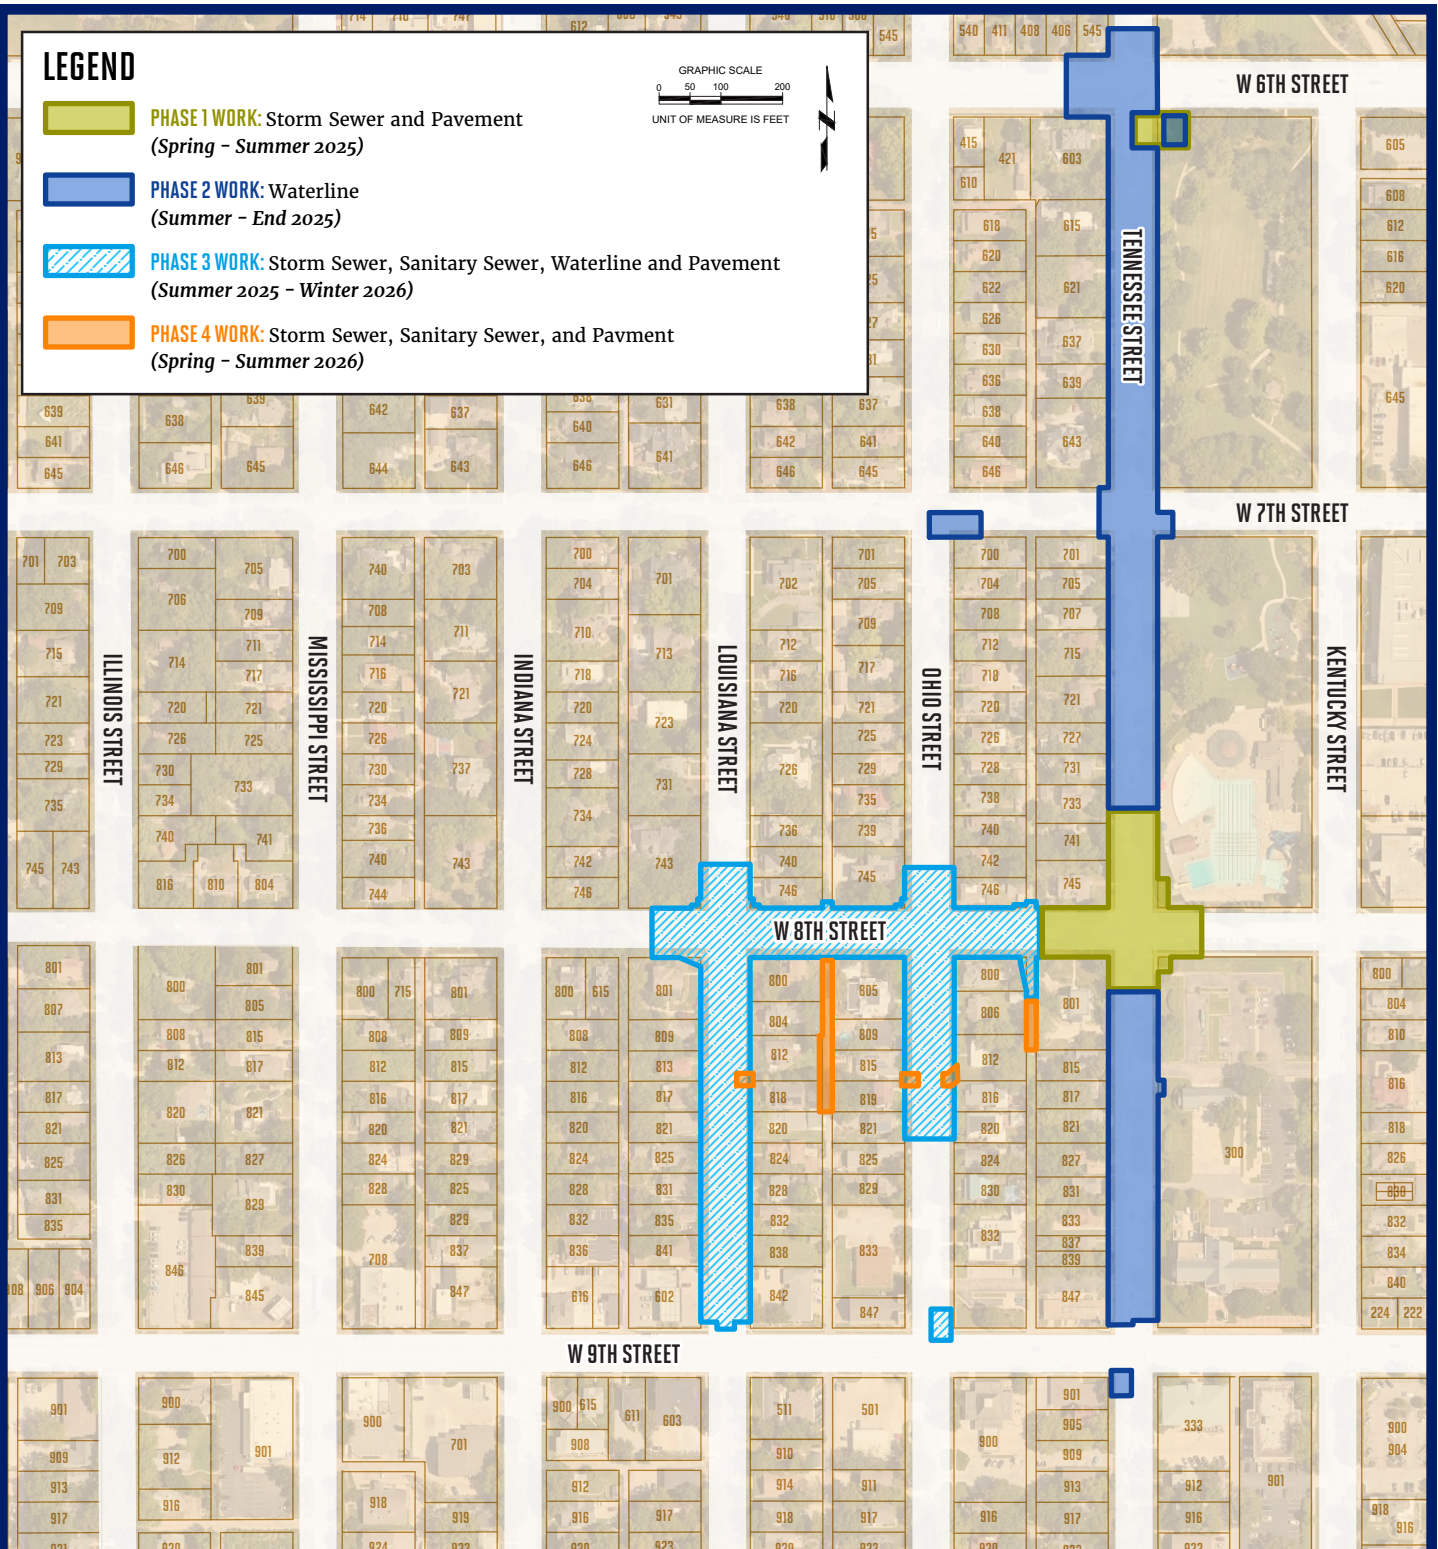

How We Work to Minimize Impacts for All

The City is committed to maintaining access to local businesses. We ask for your patience and understanding whenever temporary disruptions to parking and delivery access may occur. However, residents and businesses in the area should anticipate delays and potential detours during construction.

The City will maintain access to at least one of the sidewalks along 9th Street during construction. For the duration of the project, bicyclists will be detoured to 7th Street. Our project plans include a signage plan to better direct customers to businesses when a business's 9th Street access is impacted.