


| STATE  | PROJECT NO. | YEAR | SHEET NO. | TOTAL SHEETS |
|--------|-------------|------|-----------|--------------|
| KANSAS | MS1-00005   | 2026 | 13        | 154          |

MASSACHUSETTS ST 14TH ST TO 23RD ST MULTIMODAL IMPROVEMENTS PROJECT  
RESIDENTIAL SOLID WASTE PICKUP

| DATE | BY | REFERENCES NOTED | REFERENCES CHECKED |
|------|----|------------------|--------------------|
|      |    |                  |                    |


✕ REMOVAL  
UIP - USE INPLACE  
NOTES:  
All R/W and property line extents is from GIS information and shown for reference only.  
All trees not shown to be removed shall be protected above and below grade.  
Contractor shall salvage Mass Street identifiers that are inlaid into the radius curb along Mass Street in the NW and SE quadrant of 15th, 16th, 17th, and 20th Street.

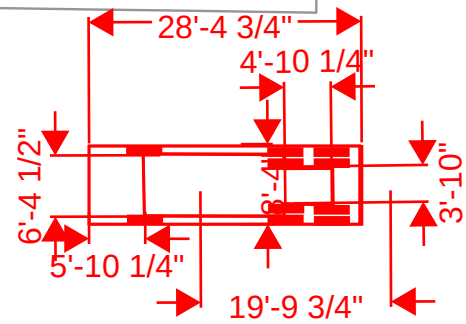

SEE SHEET 18 FOR 23RD STREET PLAN

SEE SHEET 18 FOR 23RD STREET PLAN

PLAN: Lat. & Long. SCALE 20' 0 20' 40'


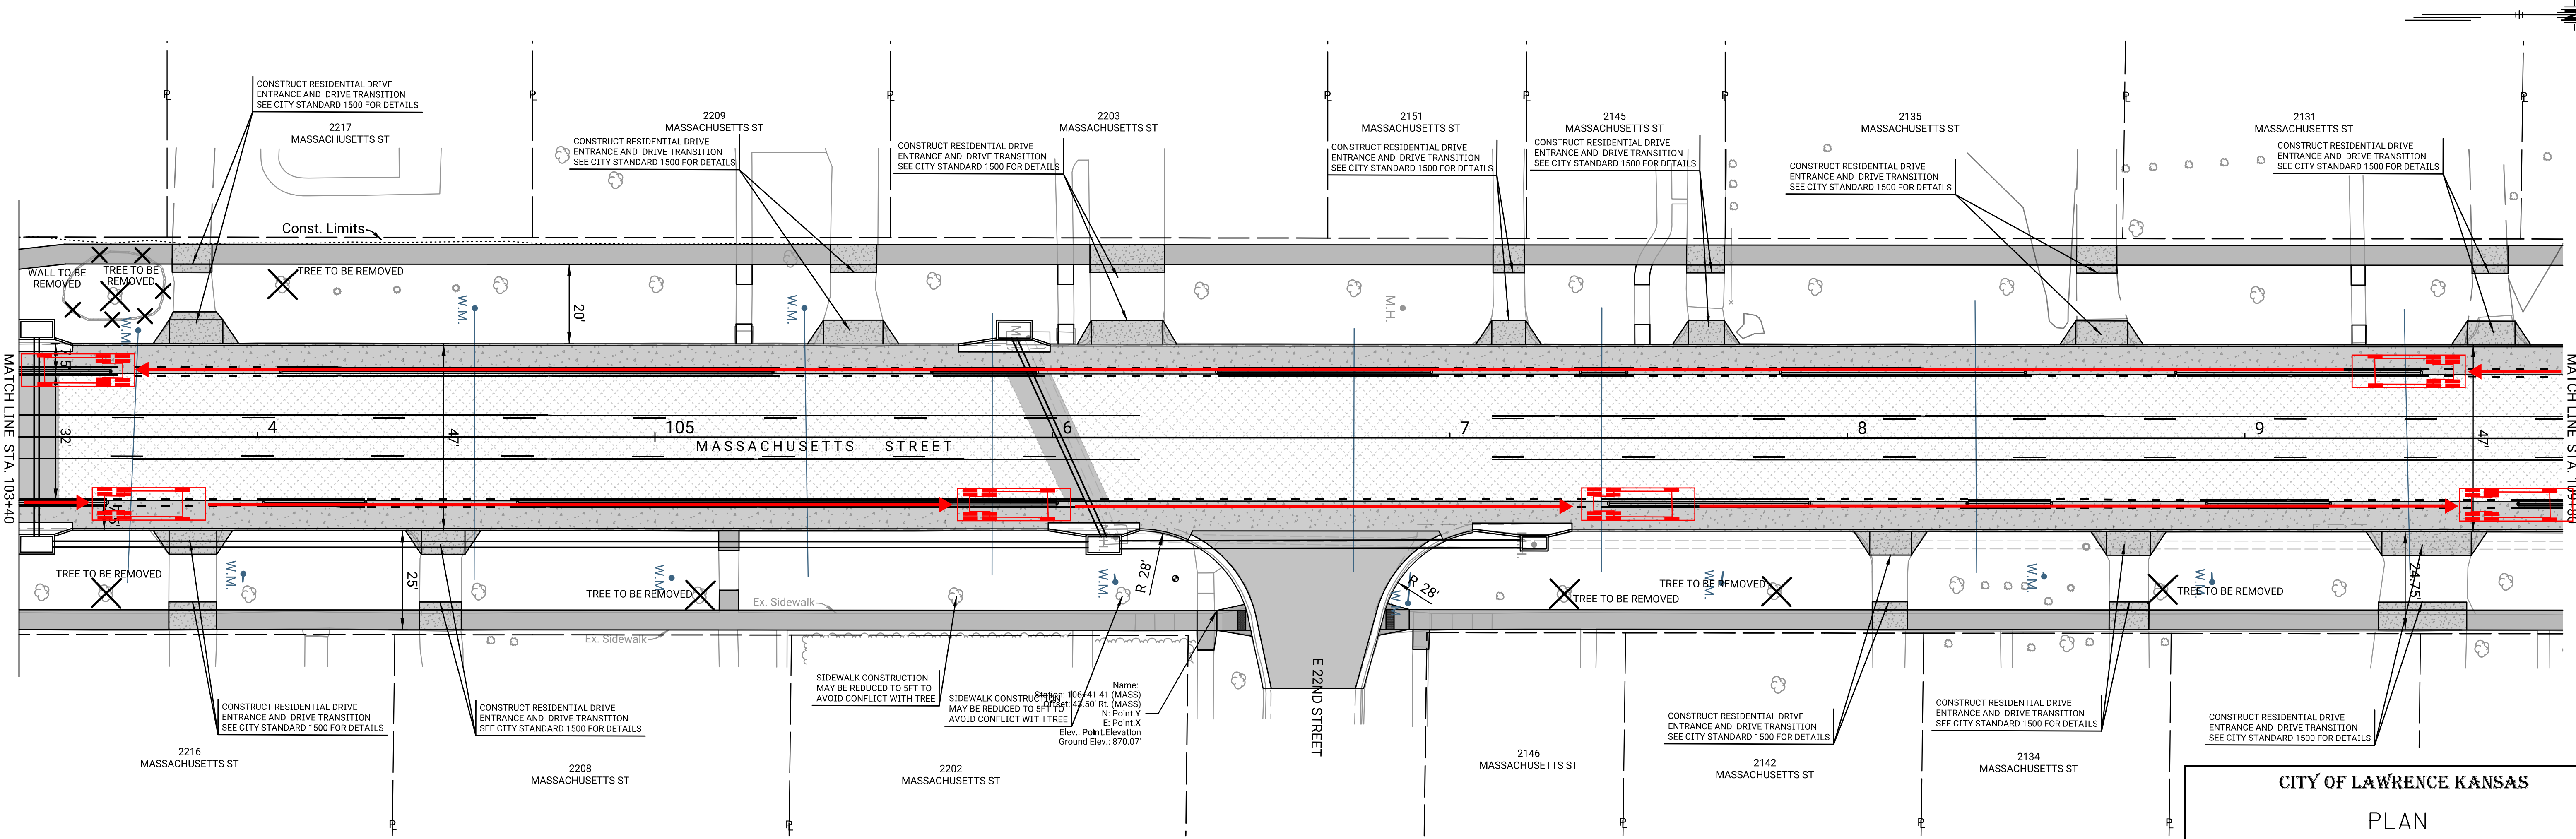


CITY OF LAWRENCE KANSAS  
PLAN  
STA. 97+00 TO STA. 109+80

| STATE  | PROJECT NO. | YEAR | SHEET NO. | TOTAL SHEETS |
|--------|-------------|------|-----------|--------------|
| KANSAS | MS1-00005   | 2026 | 14        | 154          |



LEGEND

- MILL & OVERLAY
- FULL DEPTH PAVEMENT (CONCRETE)
- FULL DEPTH PAVEMENT (ASPHALT)
- SIDEWALK
- DRIVEWAY

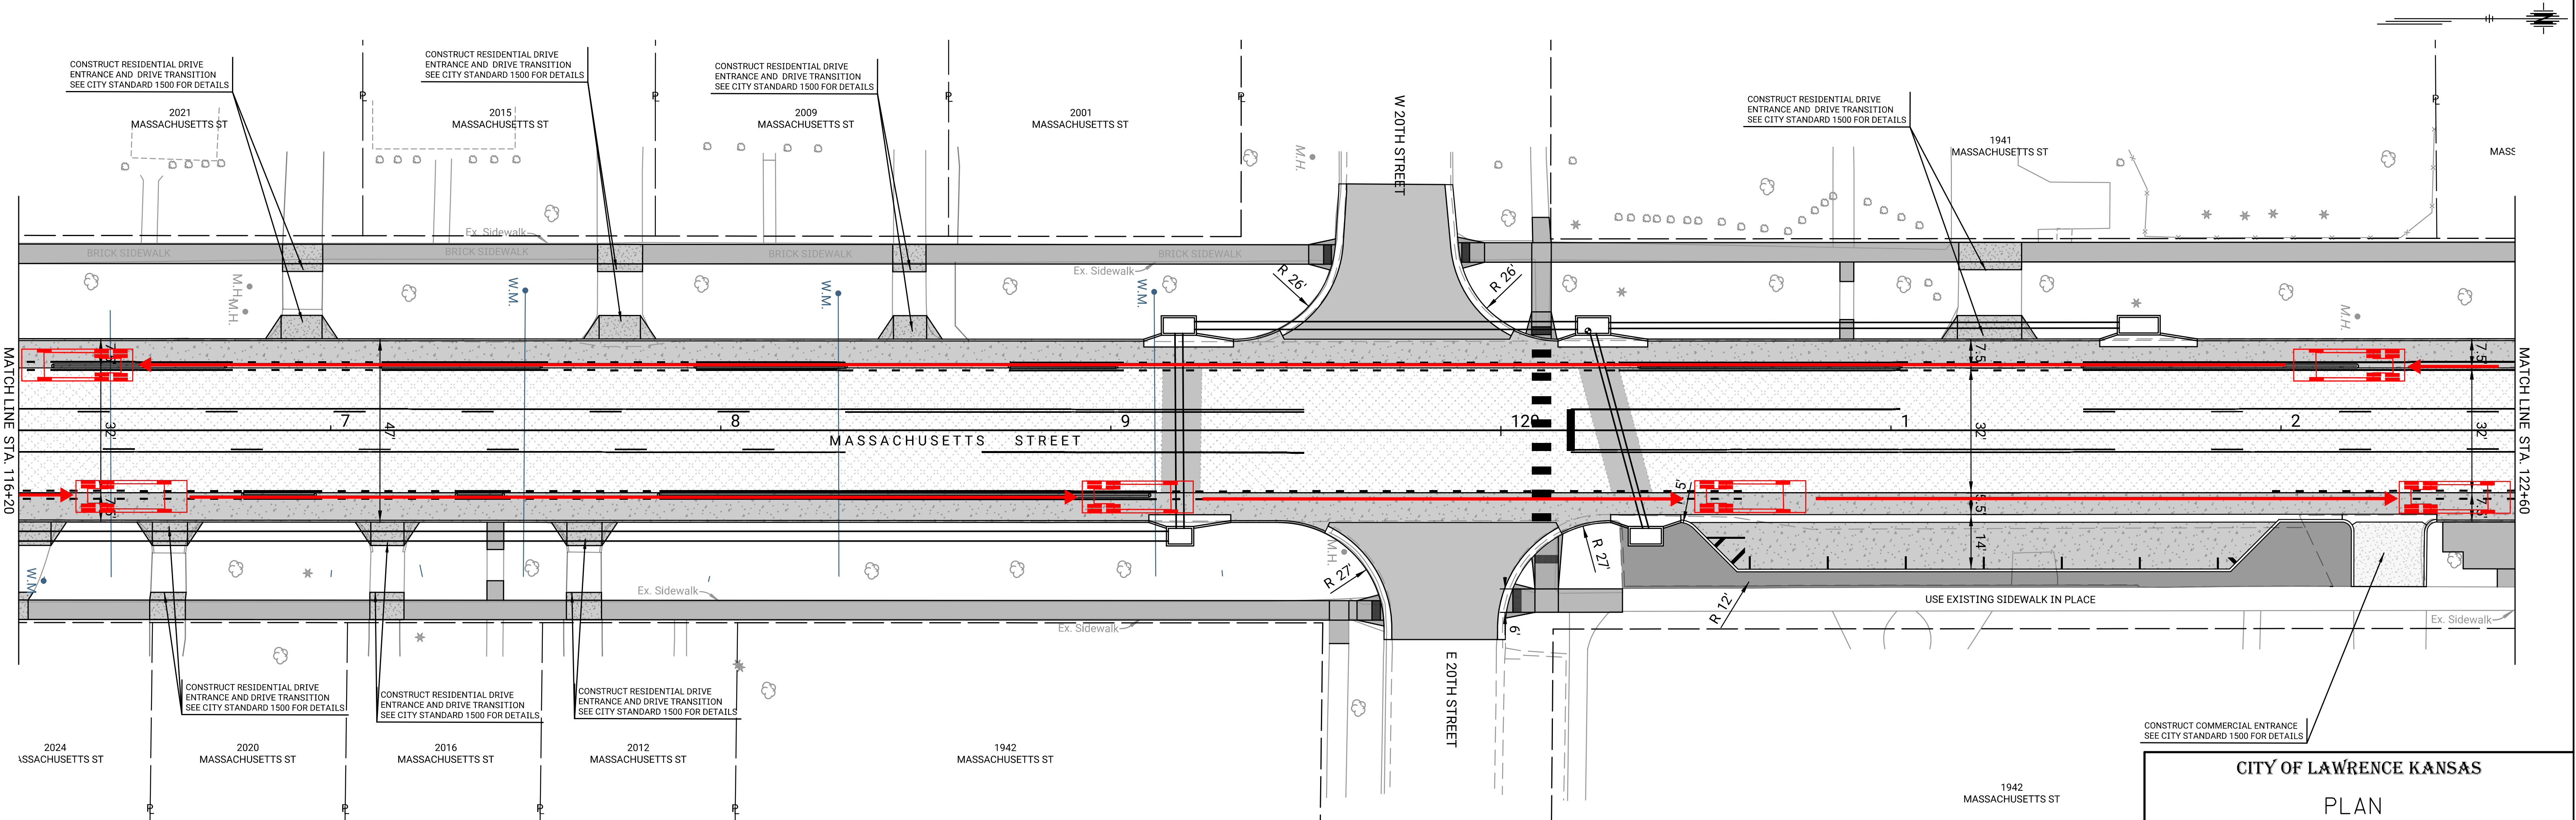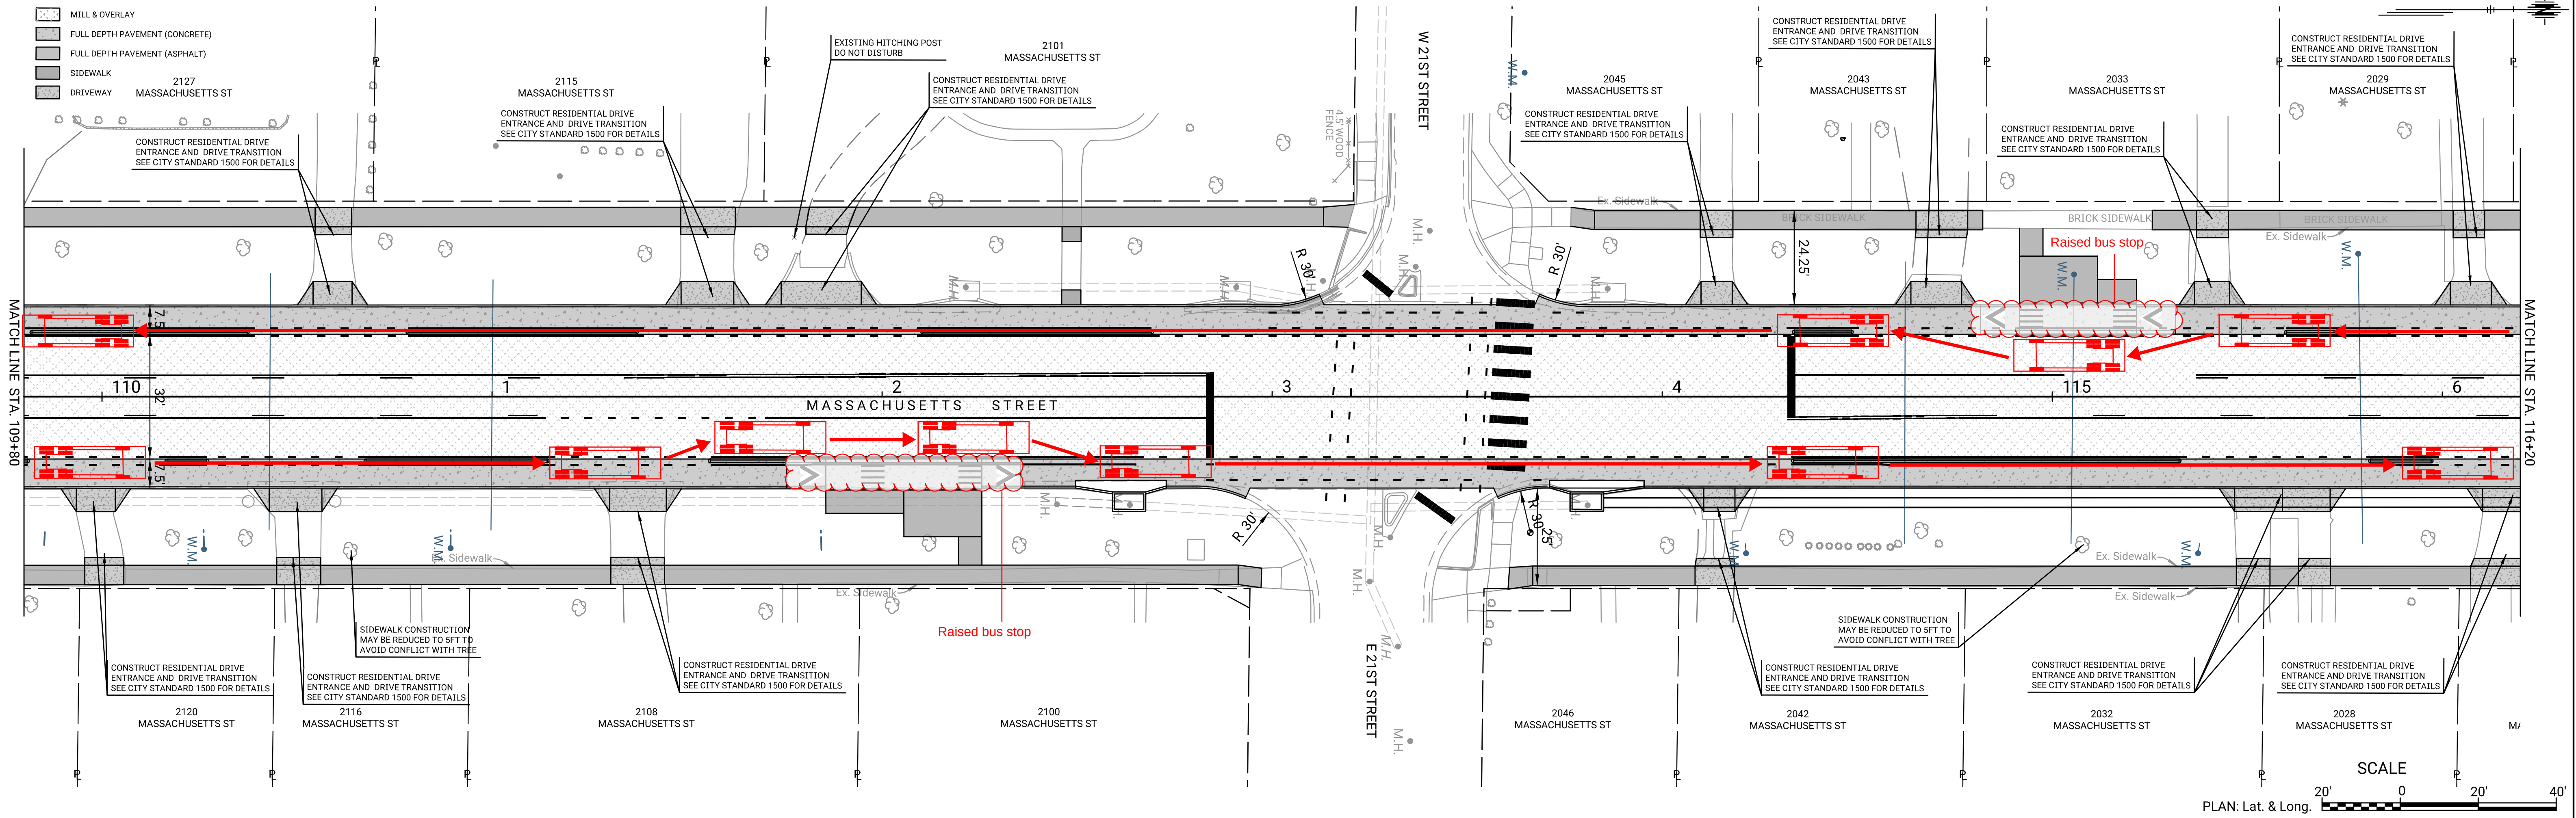

CITY OF LAWRENCE KANSAS  
PLAN  
STA. 109+80 TO STA. 122+60

| STATE  | PROJECT NO. | YEAR | SHEET NO. | TOTAL SHEETS |
|--------|-------------|------|-----------|--------------|
| KANSAS | MS1-00005   | 2026 | 15        | 154          |

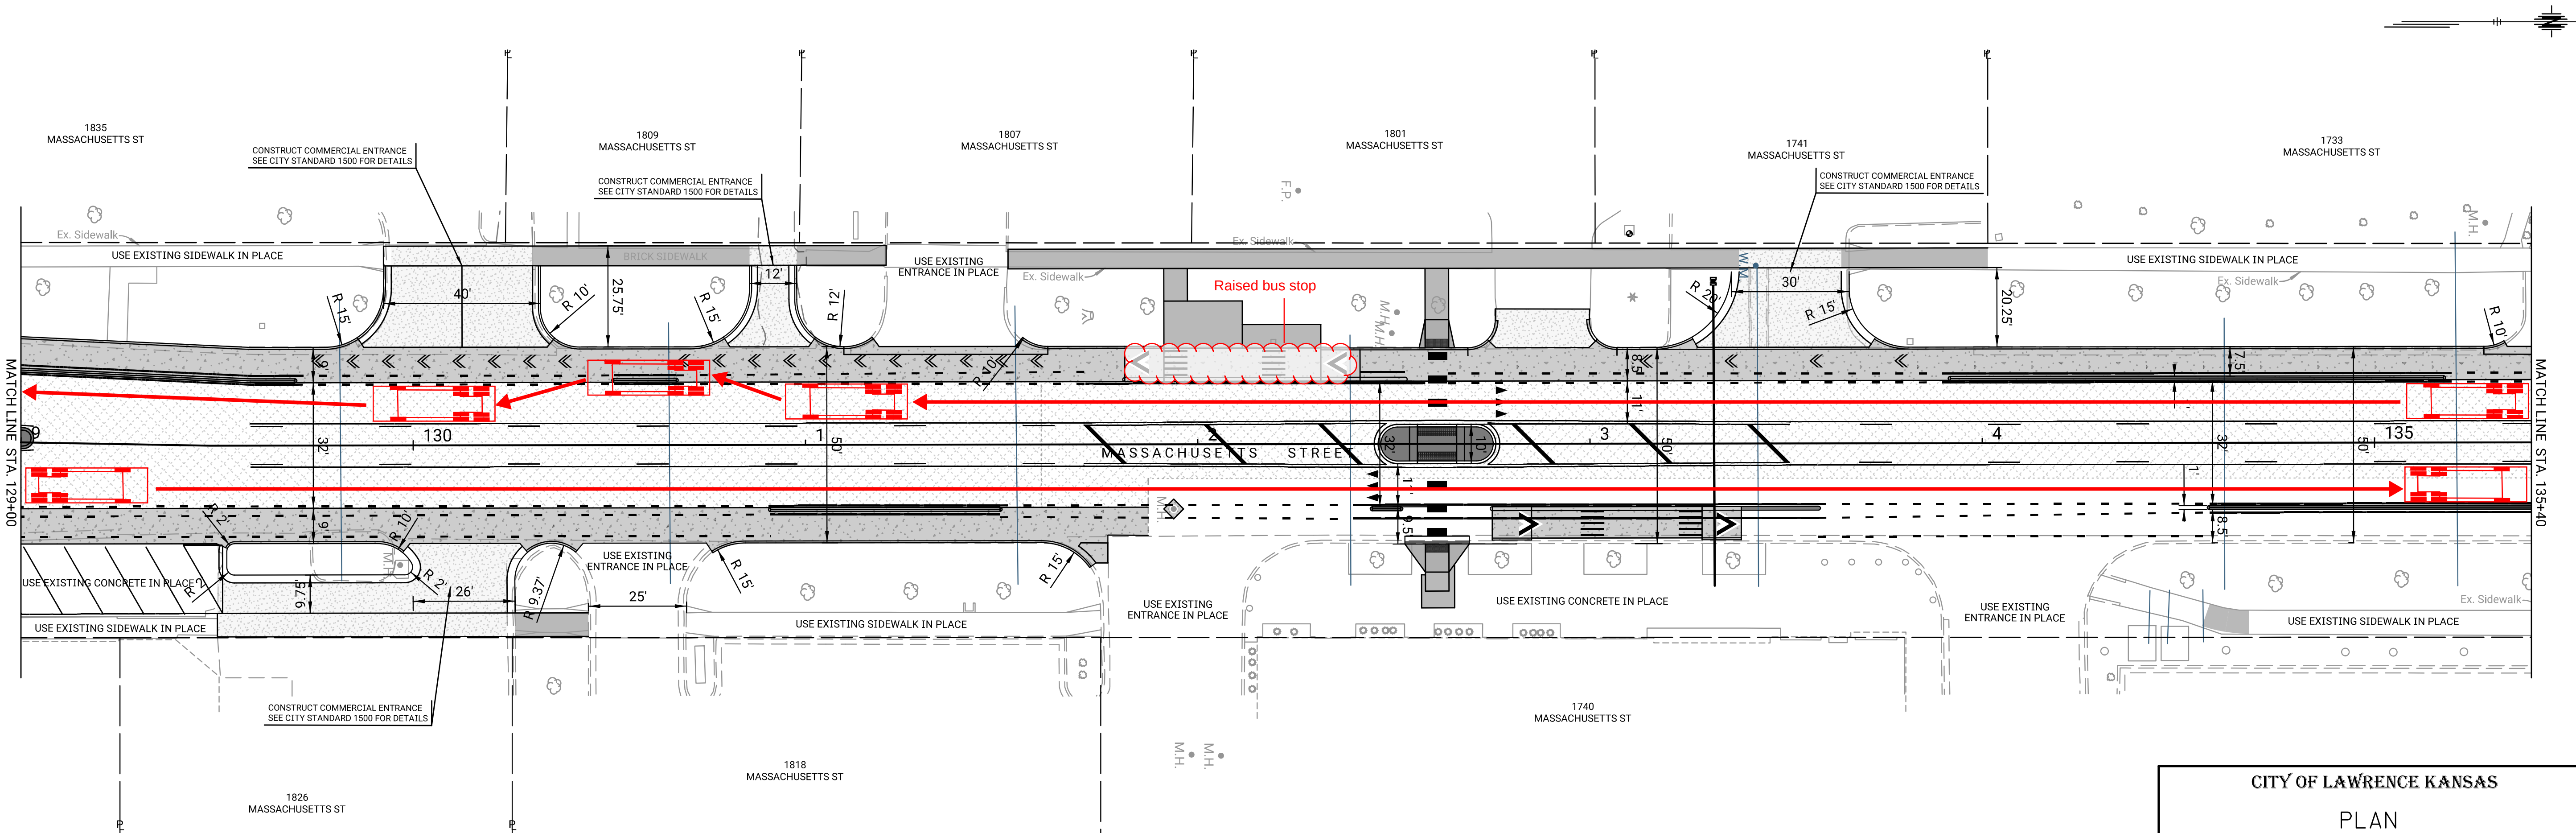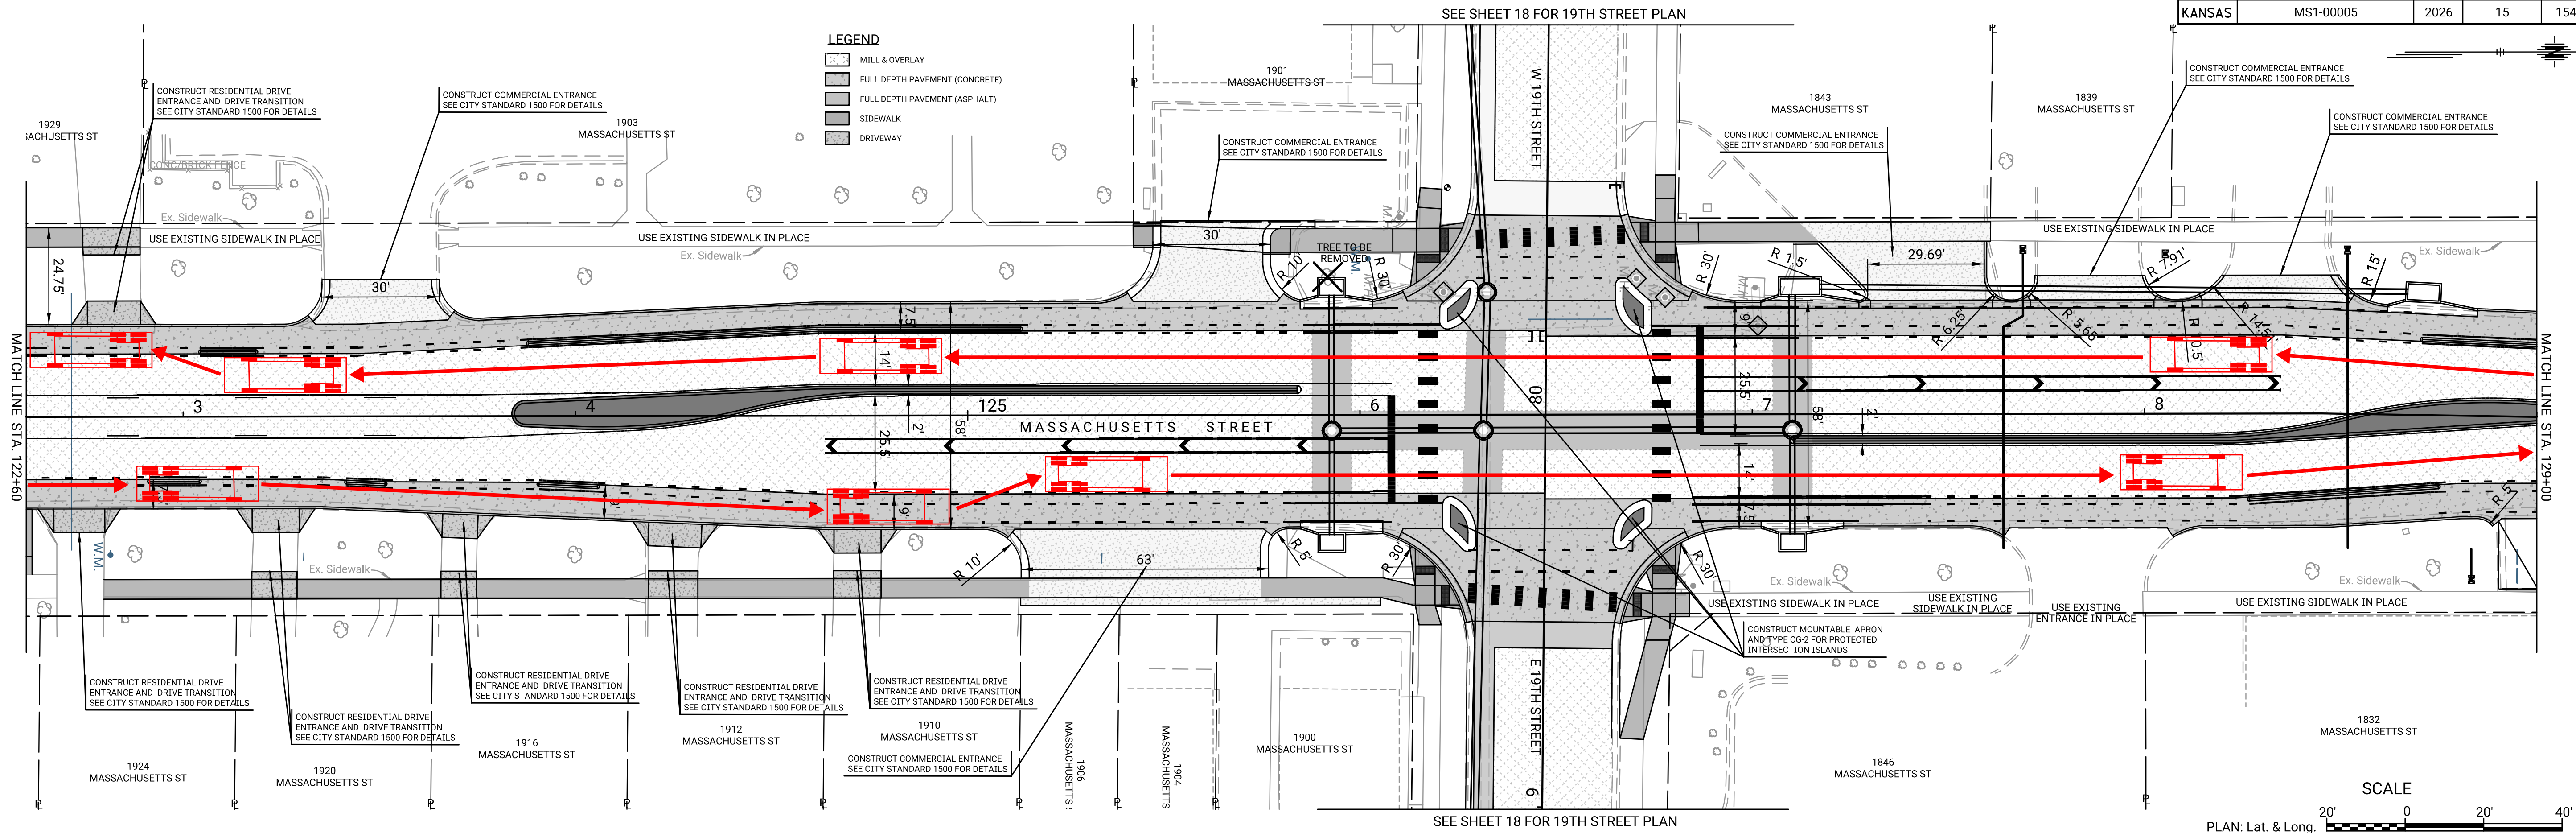

CITY OF LAWRENCE KANSAS

PLAN



STA. 122+60 TO STA. 135+40

| DATE | BY | REFERENCES NOTED | REFERENCES CHECKED |
|------|----|------------------|--------------------|
|      |    |                  |                    |

Plotted by : RHerrick 11-FEB-2026 15:29  
File : 23-0283-RoadwayPlan.dgn

| STATE  | PROJECT NO. | YEAR | SHEET NO. | TOTAL SHEETS |
|--------|-------------|------|-----------|--------------|
| KANSAS | MS1-00005   | 2026 | 16        | 154          |

| DATE | BY | REFERENCES NOTED | REFERENCES CHECKED |
|------|----|------------------|--------------------|
|      |    |                  |                    |

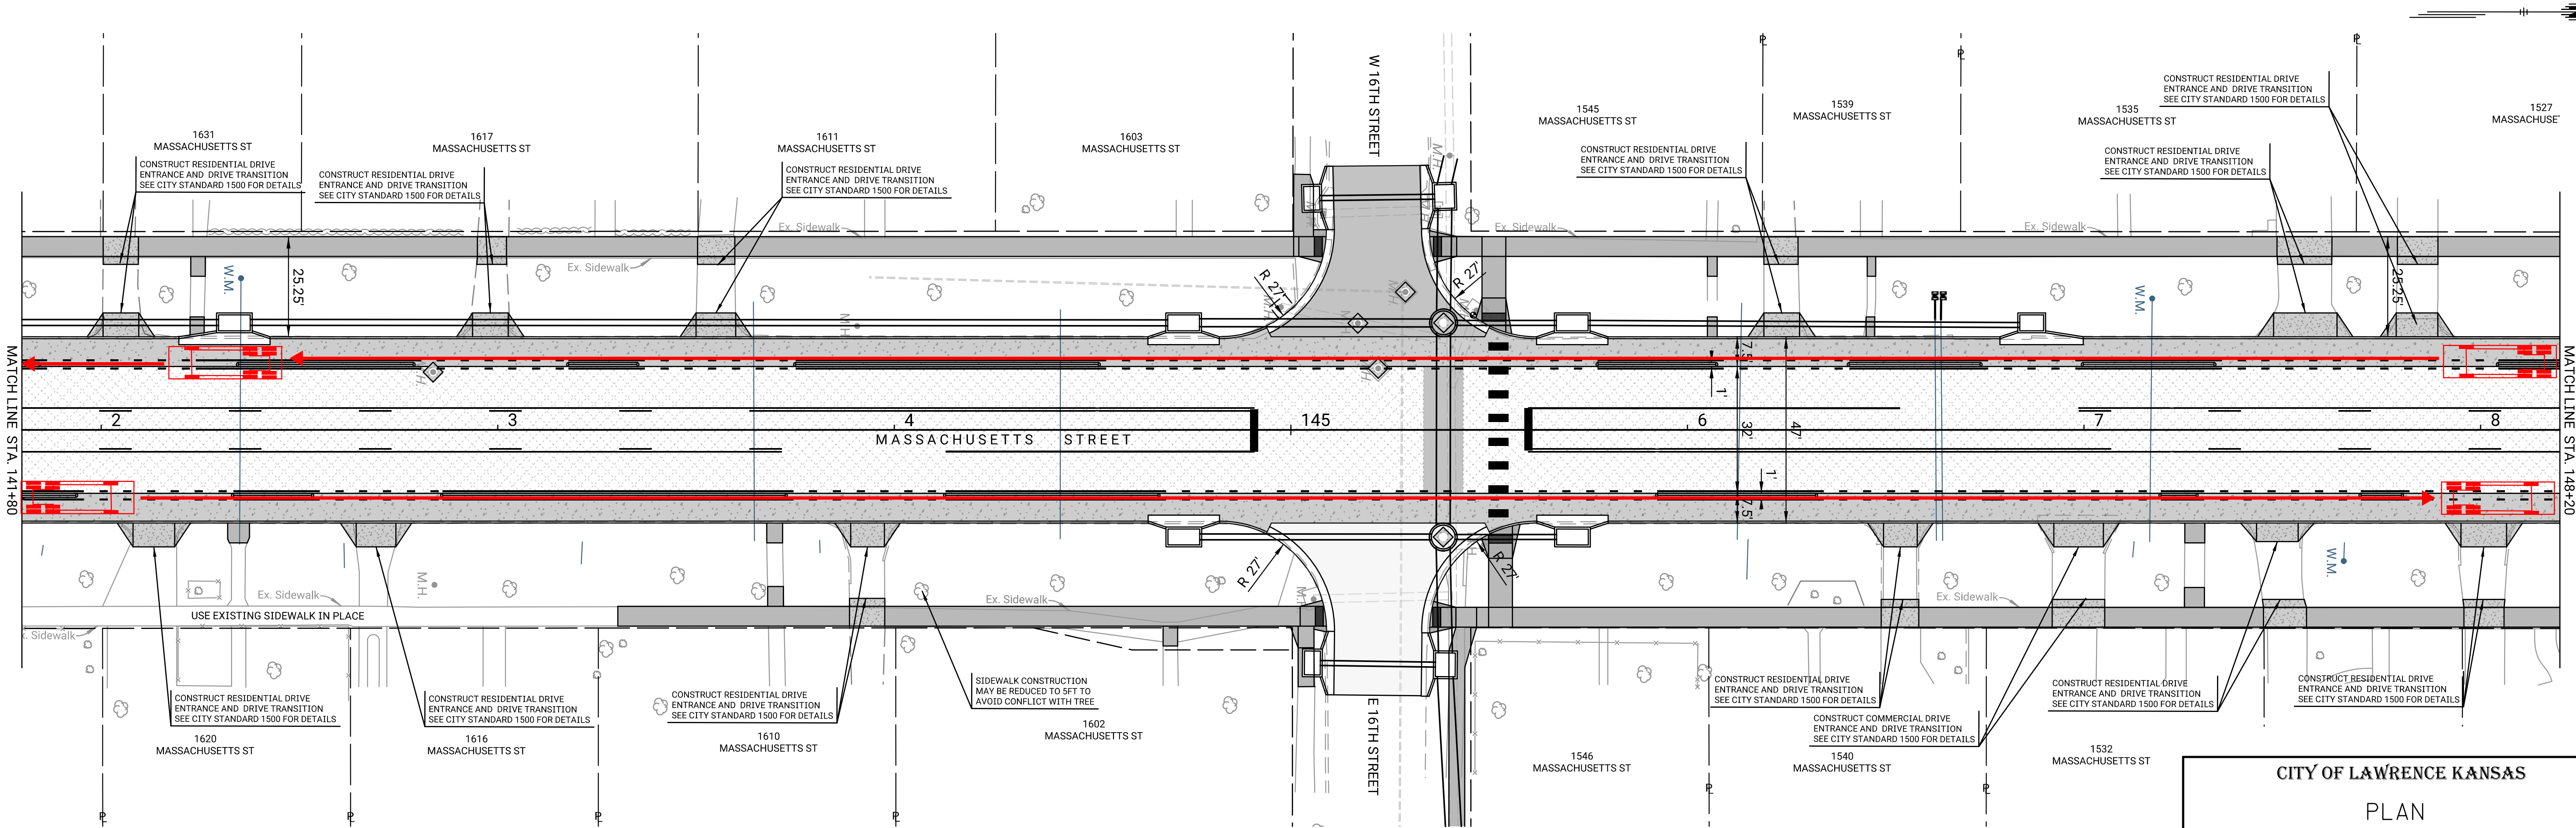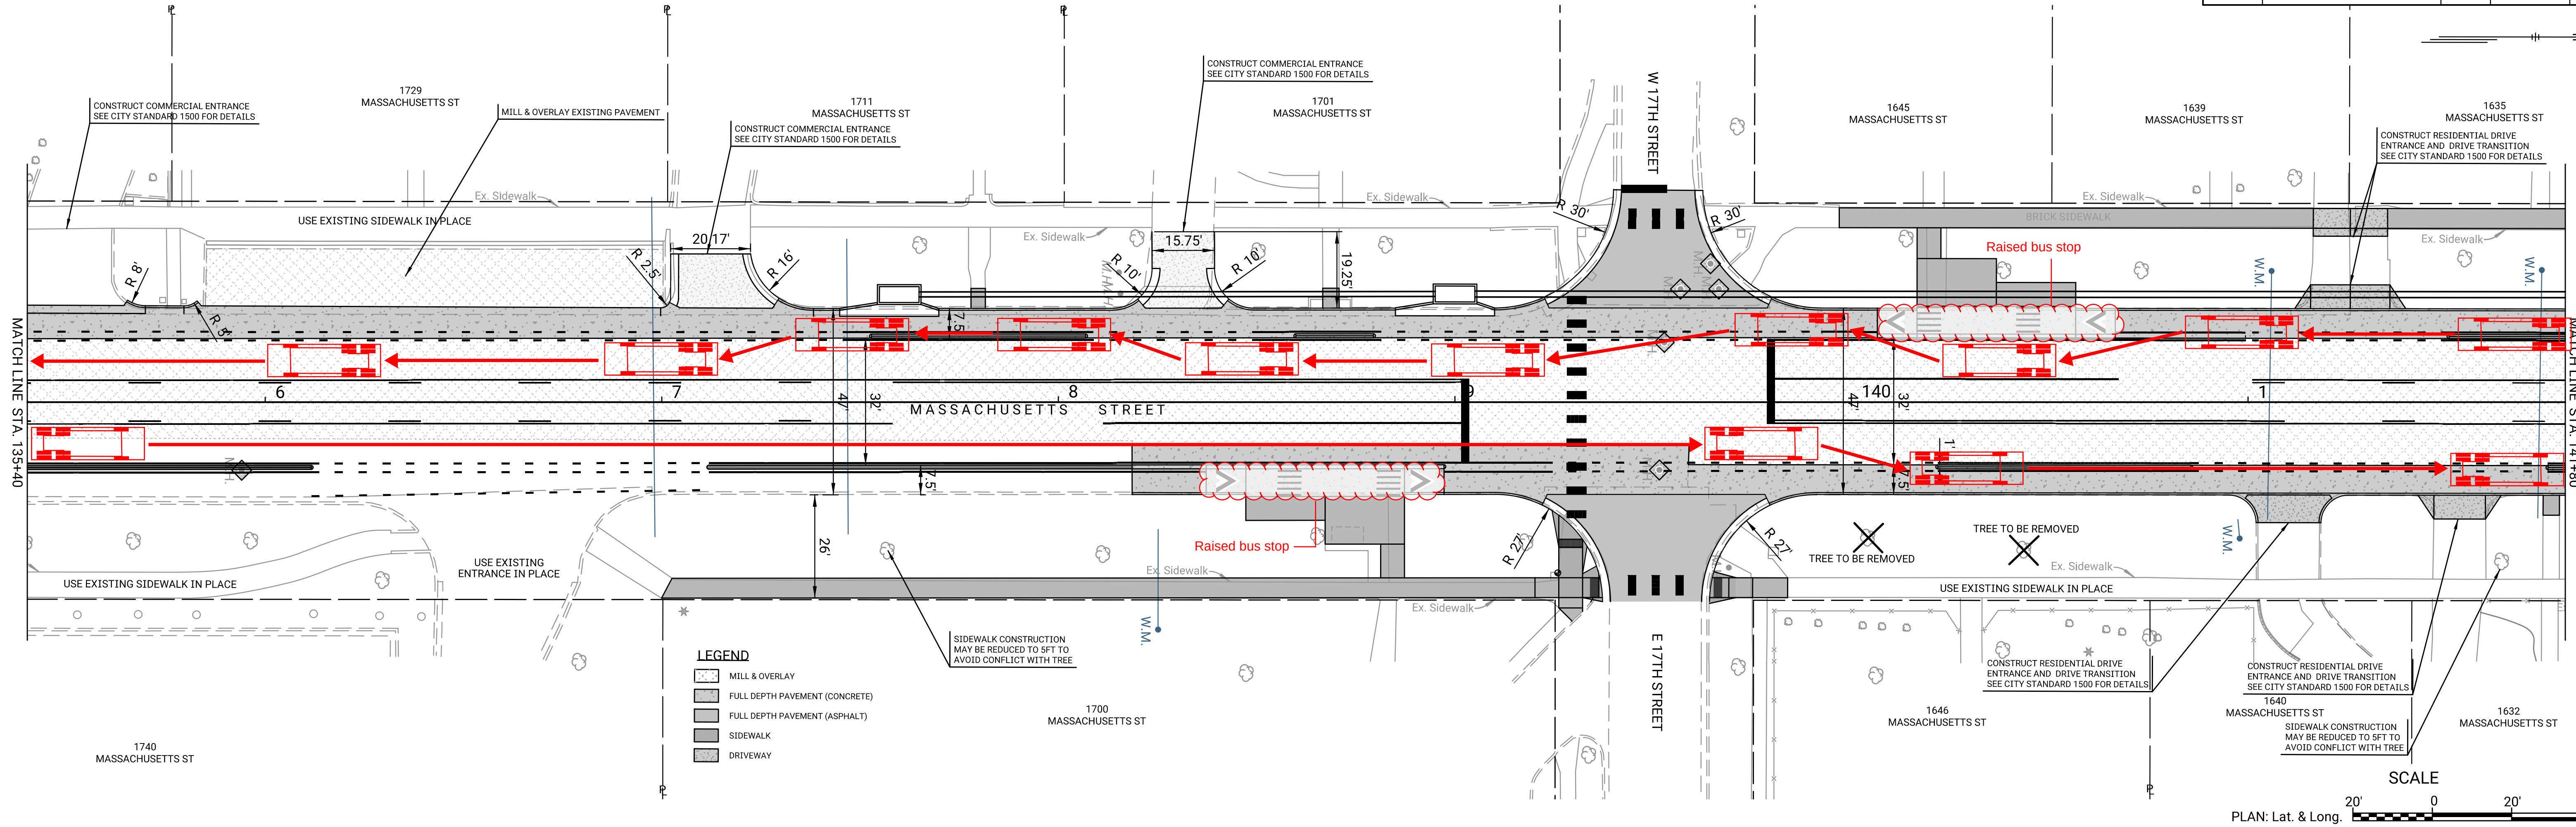


CITY OF LAWRENCE KANSAS

PLAN

STA. 135+40 TO STA. 148+20

| STATE  | PROJECT NO. | YEAR | SHEET NO. | TOTAL SHEETS |
|--------|-------------|------|-----------|--------------|
| KANSAS | MS1-00005   | 2026 | 17        | 154          |

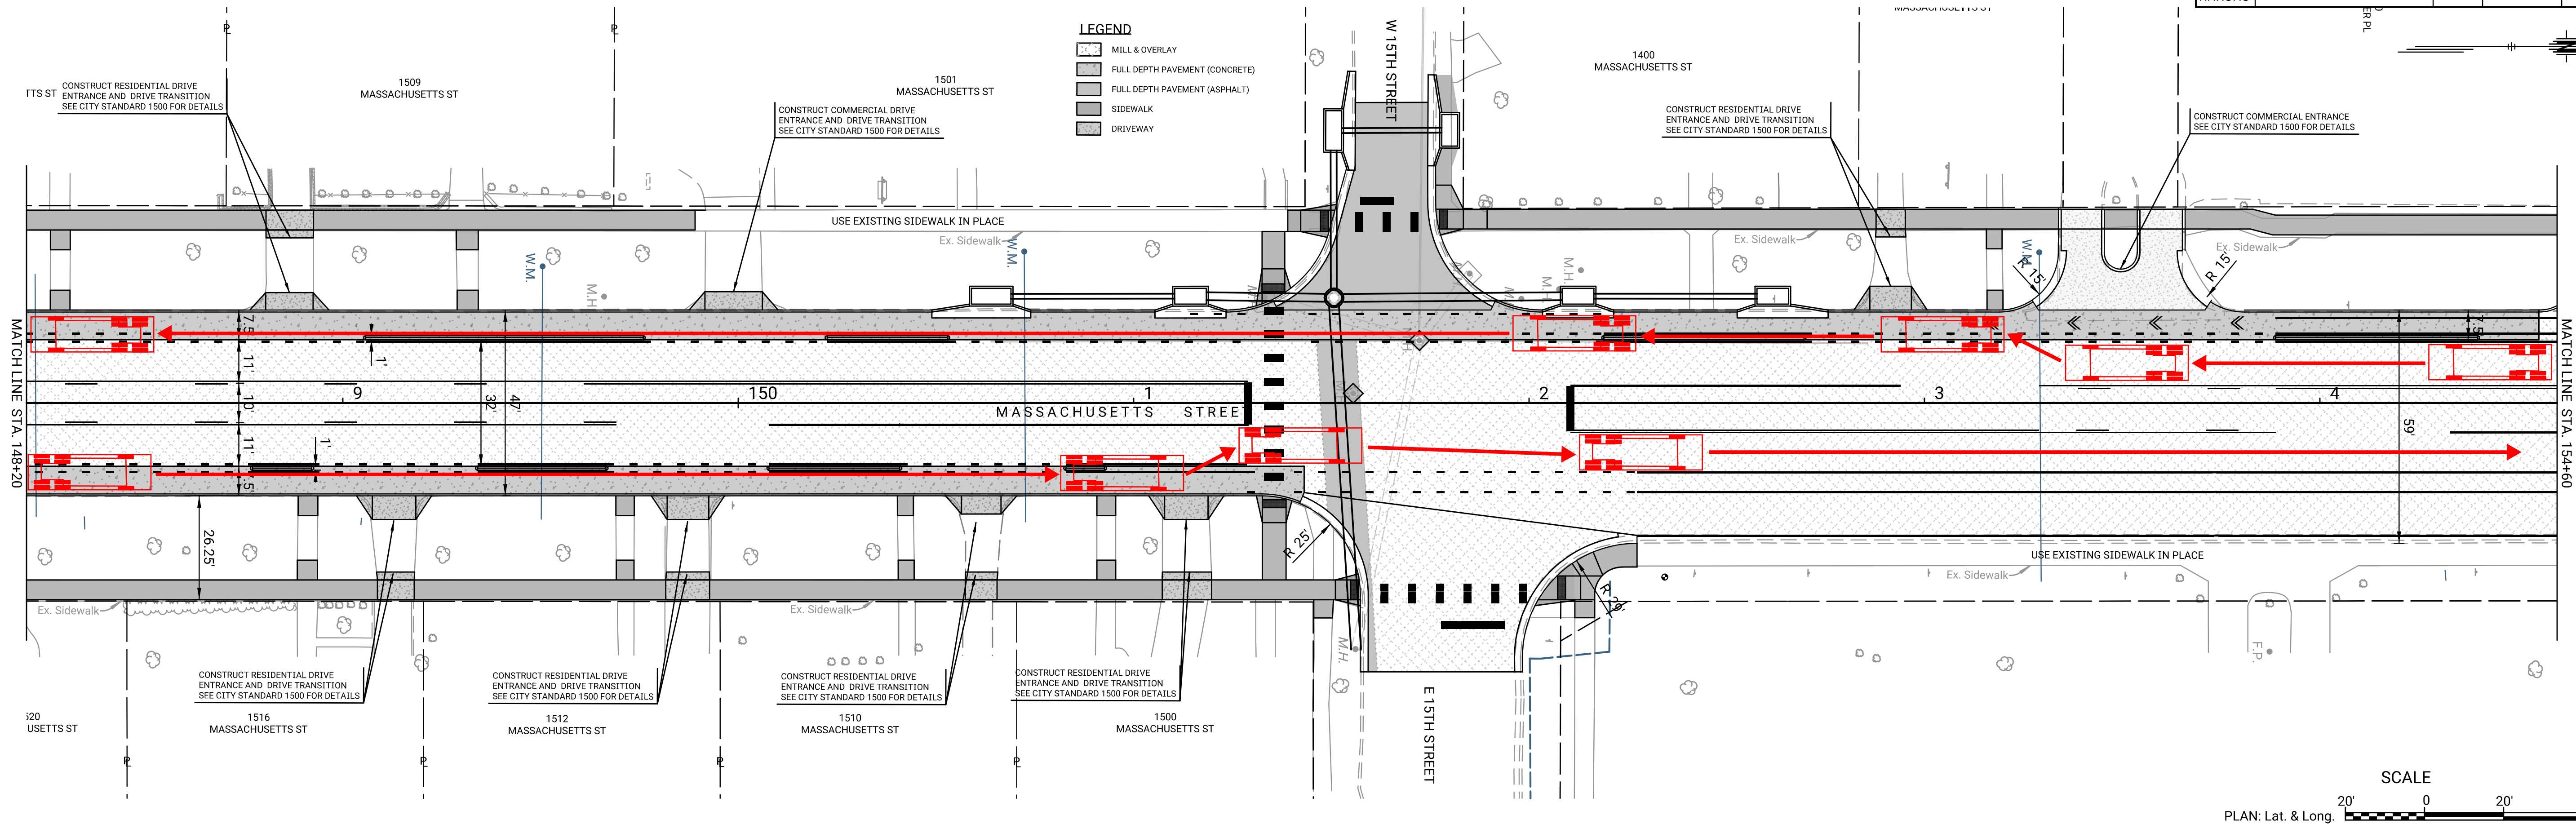

CITY OF LAWRENCE KANSAS

PLAN

STA. 148+20 TO STA. 158+00

| DATE | BY | REFERENCES NOTED | REFERENCES CHECKED |
|------|----|------------------|--------------------|
|      |    |                  |                    |
|      |    |                  |                    |
|      |    |                  |                    |

Plotted by : RHerrick 11-FEB-2026 15:32  
File : 23-0283-RoadwayPlan.dgn